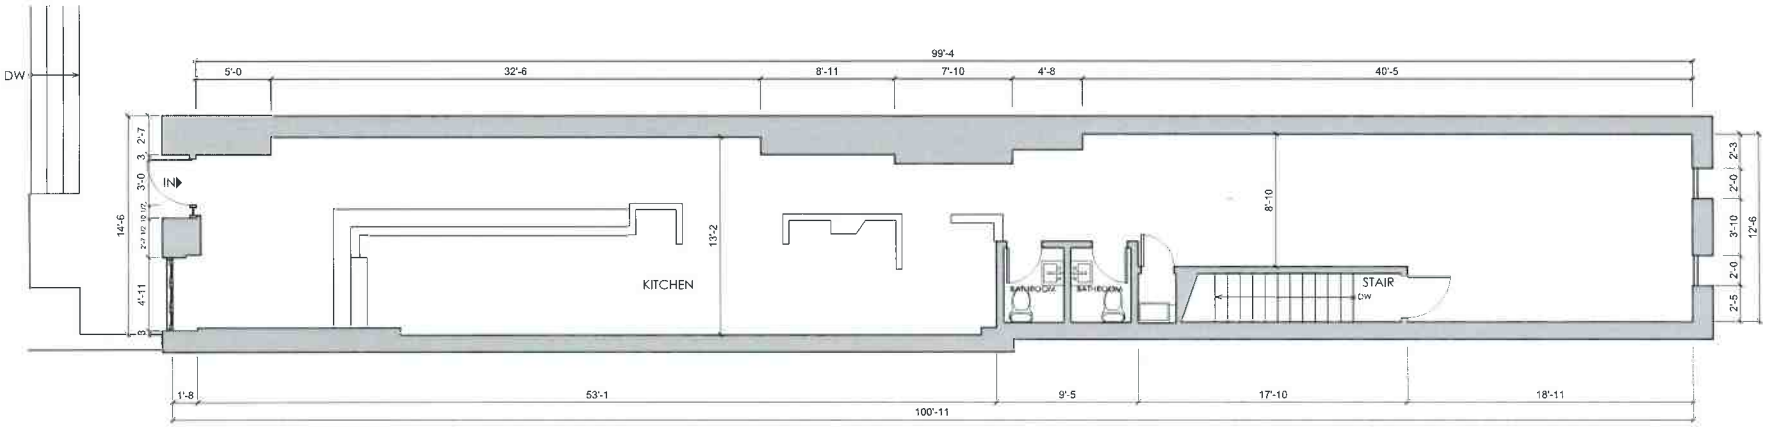

1 GRAND FLOOR PLAN
SCALE 1/8" = 1'- 0"

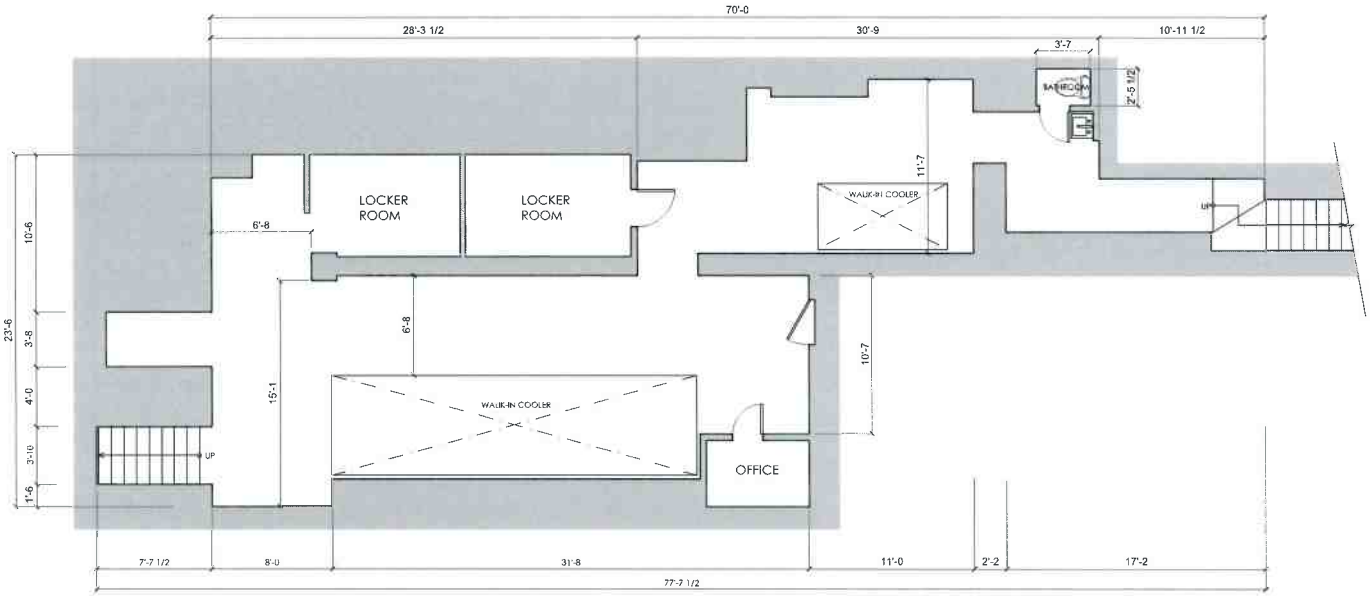

2 BASEMENT FLOOR PLAN
SCALE 1/8" = 1'- 0"

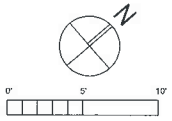

9 St. Marks PL, New York, NY 10003